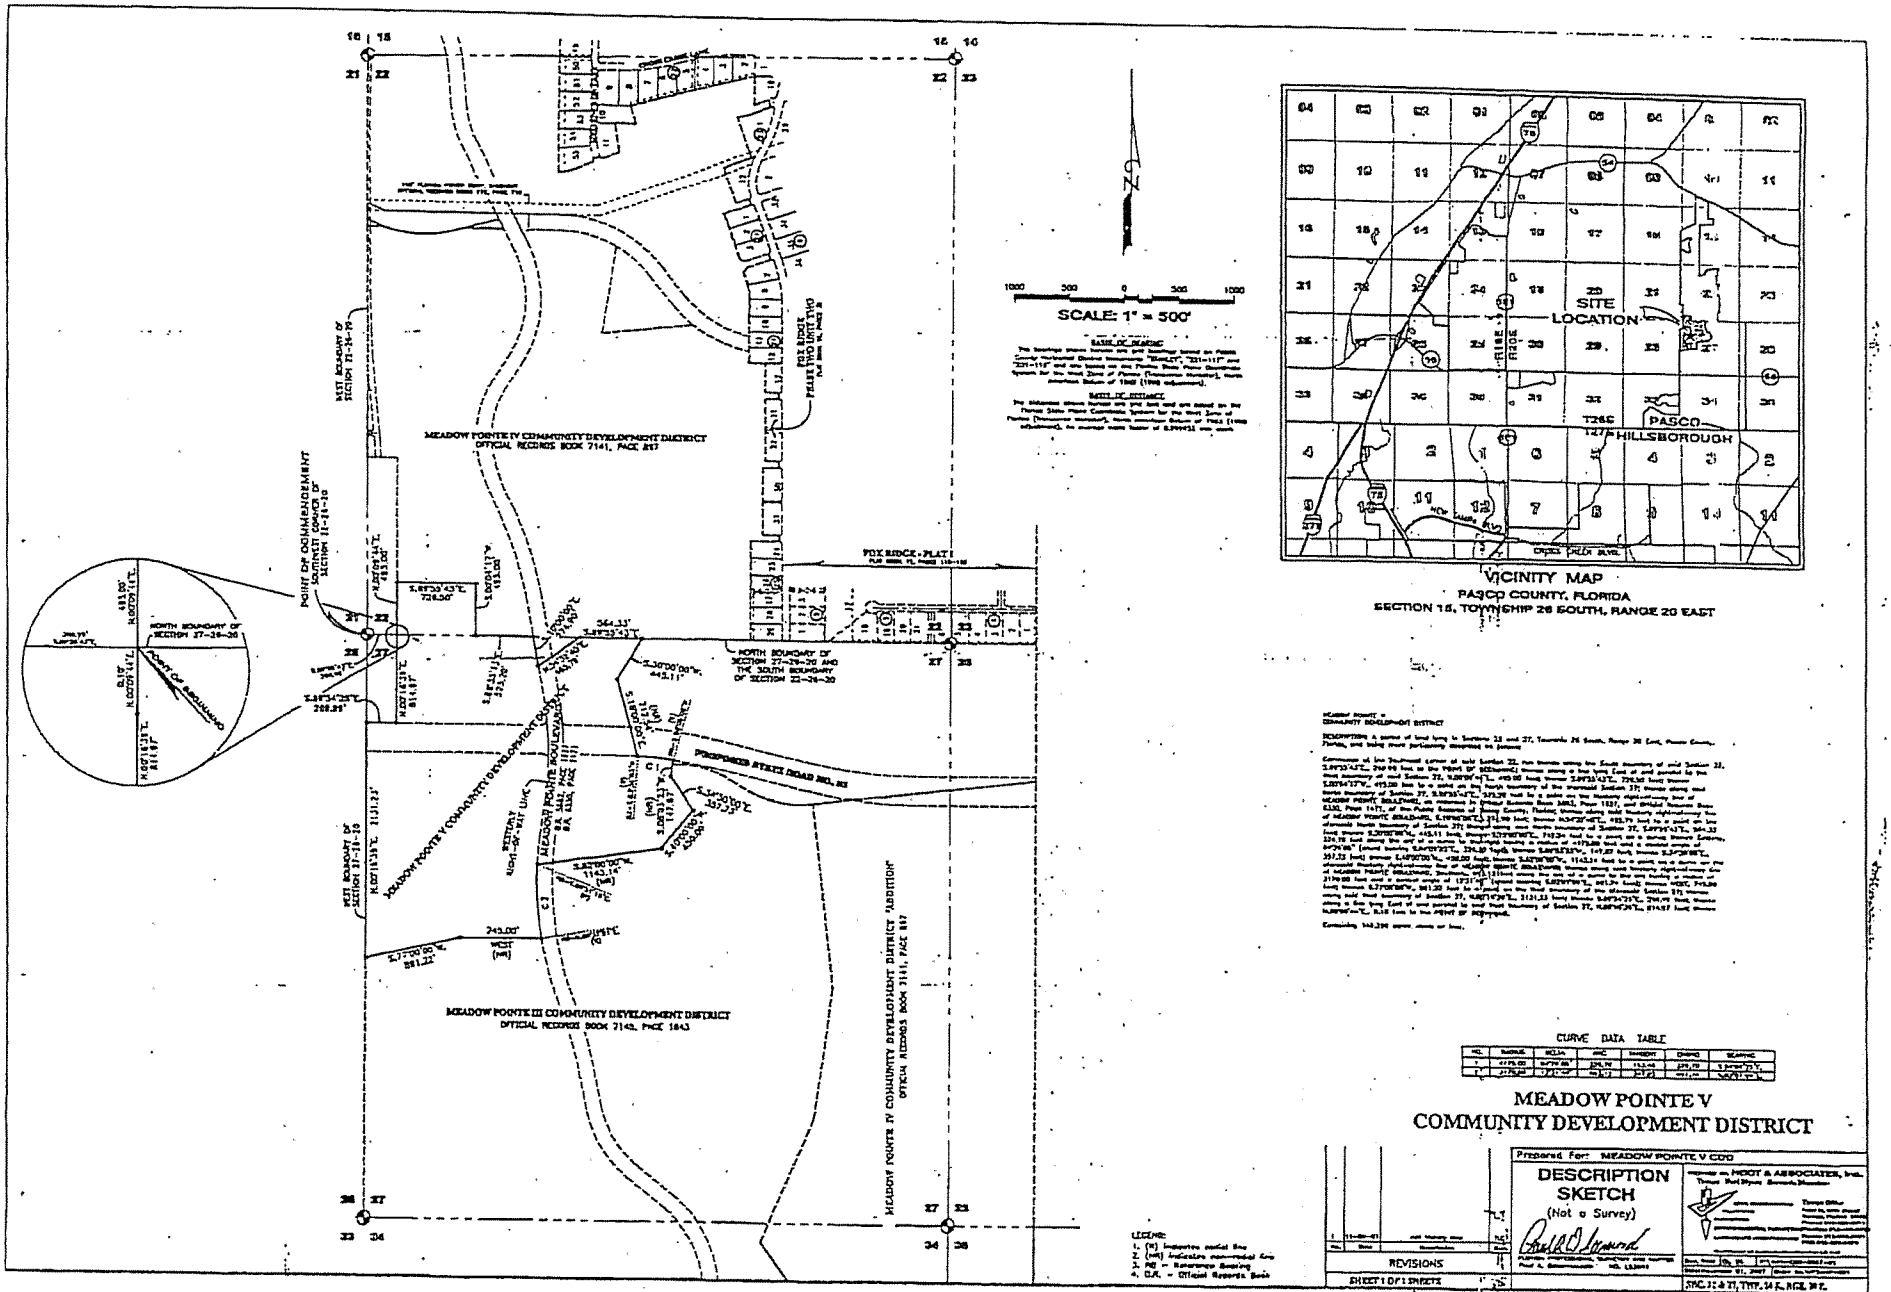
MEADOW POINTE IV COMMUNITY DEVELOPMENT DISTRICT
OFFICIAL RECORDS BOOK 7141, PAGE 817
FOX RIDGE - PHASE TWO UNIT TWO
FOX RIDGE - PLAT I
POINT OF COMMENCEMENT
NORTH BOUNDARY OF SECTION 27-26-20
SOUTH BOUNDARY OF SECTION 22-26-20
NORTH BOUNDARY OF SECTION 27-26-20 AND THE SOUTH BOUNDARY OF SECTION 22-26-20
PROPOSED AVENUE ROAD NO. 02
MEADOW POINTE V COMMUNITY DEVELOPMENT DISTRICT
MEADOW POINTE III COMMUNITY DEVELOPMENT DISTRICT
OFFICIAL RECORDS BOOK 7143, PAGE 1843
MEADOW POINTE IV COMMUNITY DEVELOPMENT DISTRICT "ADDITION"
OFFICIAL RECORDS BOOK 7111, PAGE 897
SCALE: 1" = 500'
SITE LOCATION
PASCO
HILLSBOROUGH
VICINITY MAP
PASCO COUNTY, FLORIDA
SECTION 15, TOWNSHIP 26 SOUTH, RANGE 20 EAST
CURVE DATA TABLE
MEADOW POINTE V
COMMUNITY DEVELOPMENT DISTRICT
DESCRIPTION SKETCH
(Not a Survey)
REVISIONS
SHEET 1 OF 1 SHEETS